SPORTSFIELD SPECIALTIES
WWW.SPORTSFIELD.COM

Excellence from Design to Installation
41155 State Highway 10, PO Box 231, Delhi, NY 13753 CALL: 888-975-3343 FAX: 607-746-8481

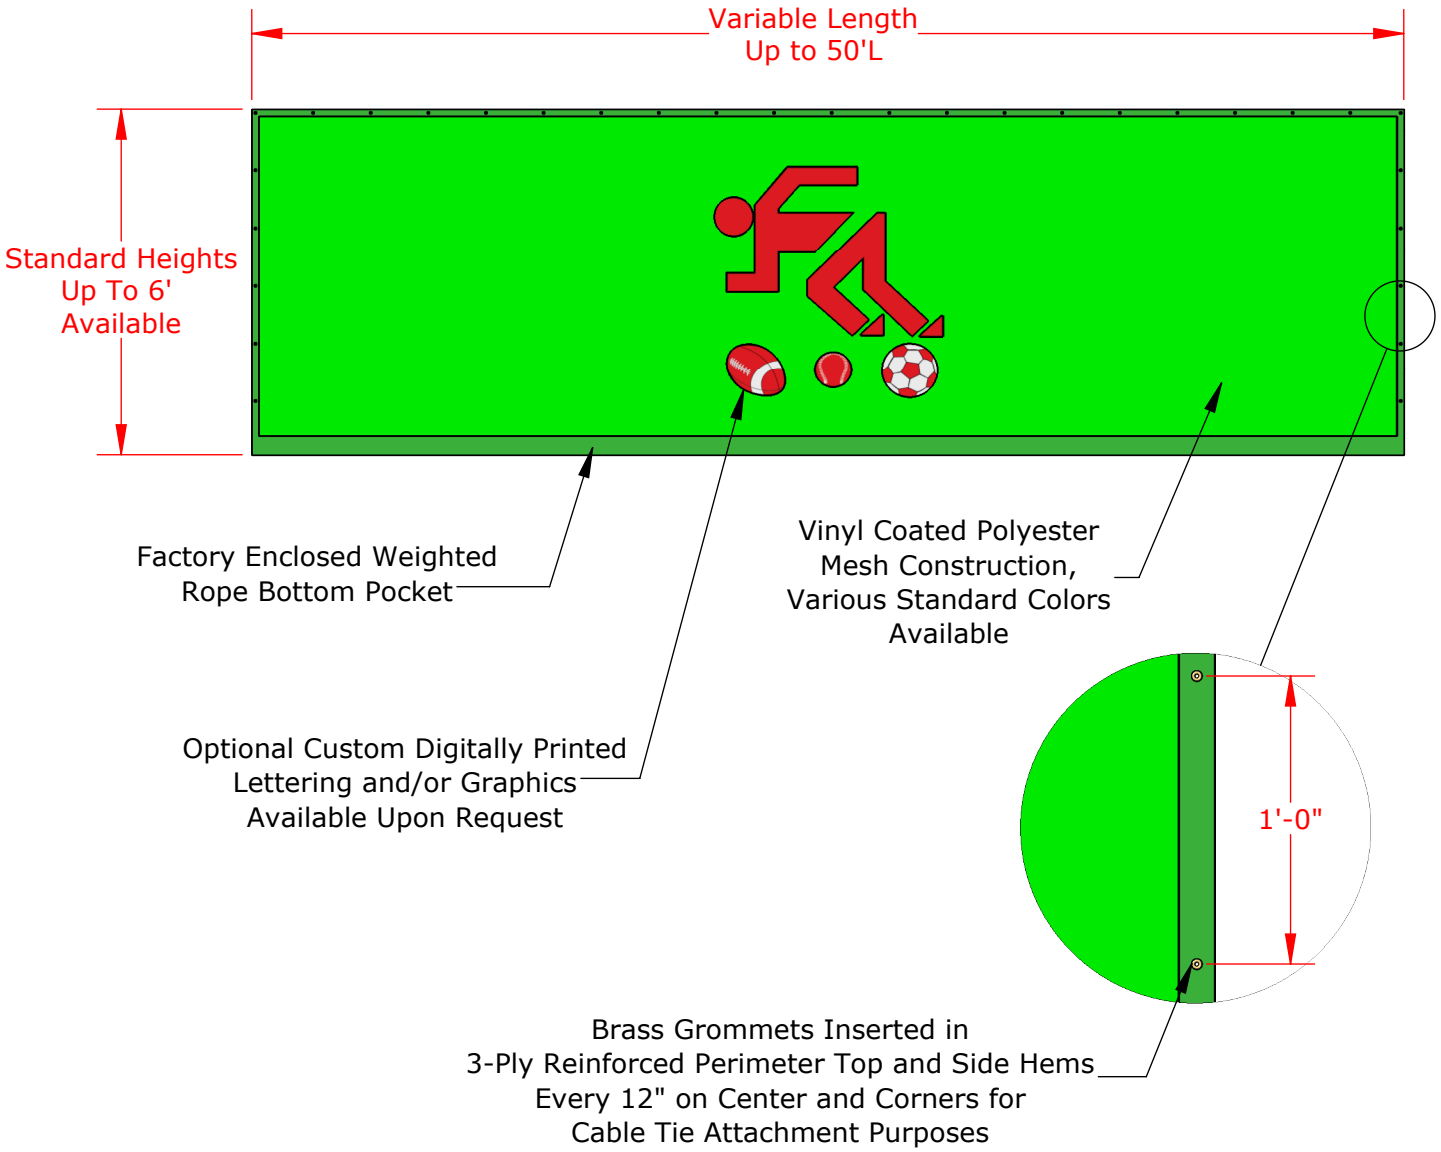

Note: Failure to Use 50 LB. Break Strength Cable Ties
Will Void the Manufacturer's Product Warranty
(Cable Ties Sold Separately)

Part Number	Description
CSITB	Barrier Synthetic Turf Infill Containment System
CSITBDG	Barrier Synthetic Turf Infill Containment System with Digital Graphics
CT850B	8"L x 50# Break Strength Black Nylon Cable Ties

Final Layout and/or Graphic Rendering to be Completed upon Verification of Field Measurements

PROPRIETARY AND CONFIDENTIAL

THE INFORMATION CONTAINED IN THIS DRAWING IS THE SOLE PROPERTY OF SPORTSFIELD SPECIALTIES INC. ANY REPRODUCTION IN PART OR AS A WHOLE WITHOUT THE WRITTEN PERMISSION OF SPORTSFIELD SPECIALTIES INC. IS PROHIBITED.

CSITB Barrier Synthetic Turf Infill Containment System

Not To Scale

Sportsfield Specialties Inc 08232023